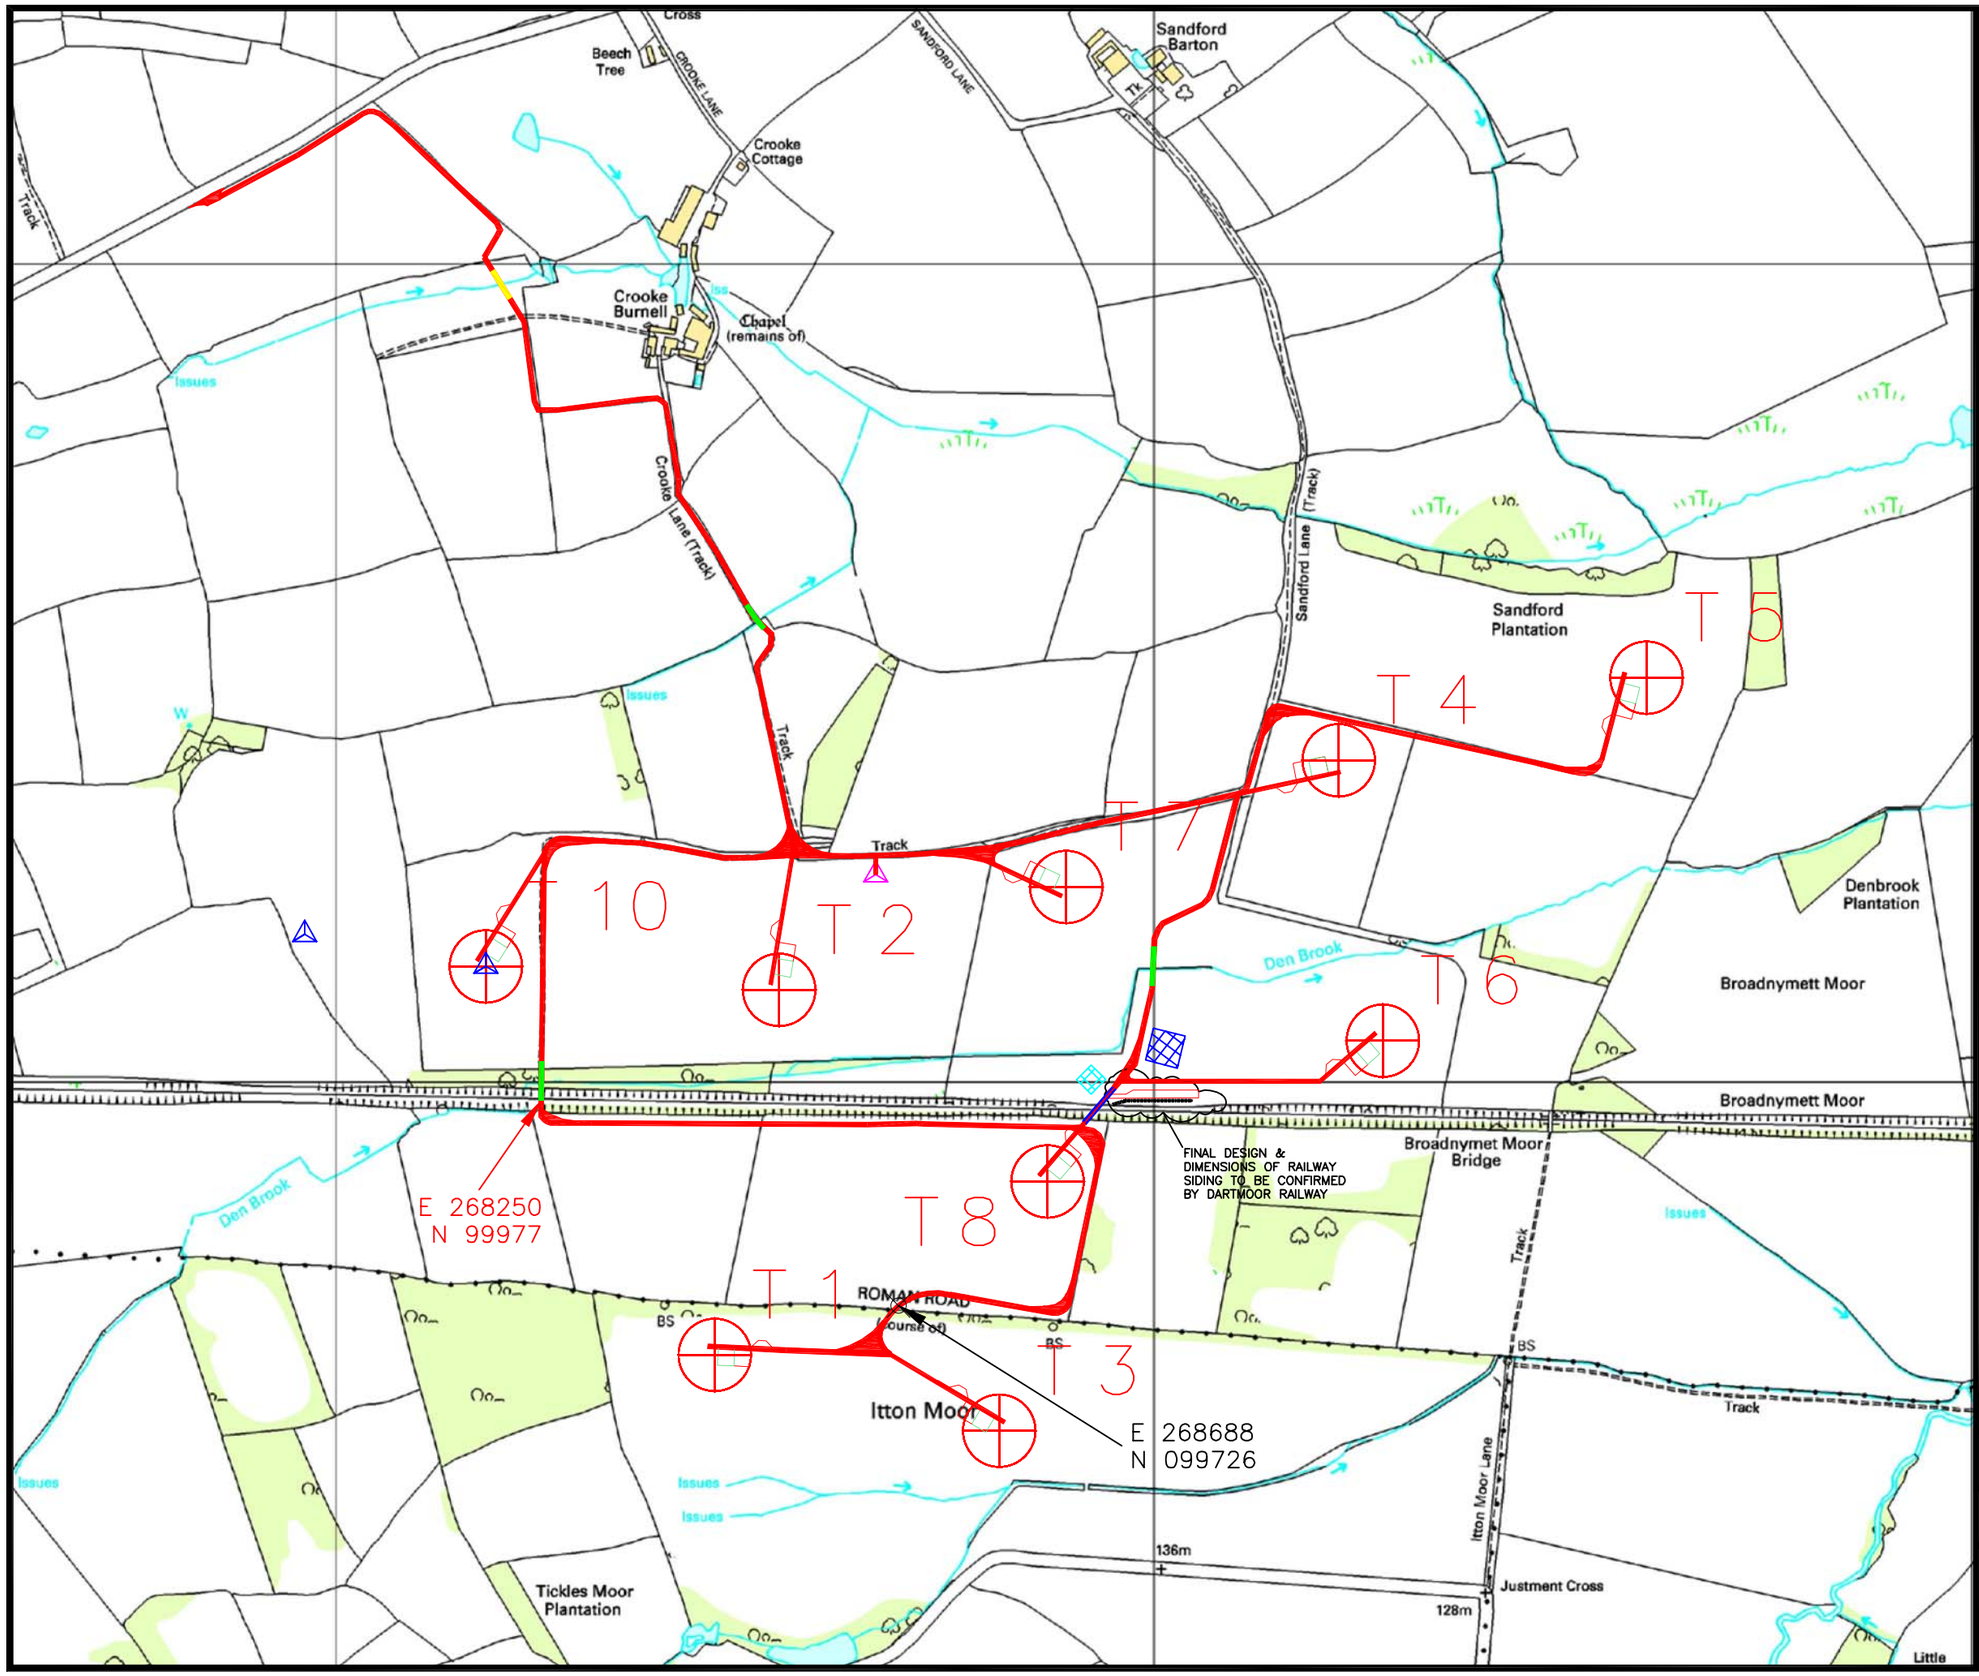

RES

DEN BROOK WIND FARM

FIGURE 2

SITE LAYOUT

REPRODUCED BY PERMISSION OF ORDNANCE SURVEY® ON BEHALF OF HMSO. © CROWN COPYRIGHT AND DATABASE RIGHT (2005). ALL RIGHTS RESERVED. LICENCE NUMBER 100025869.

KEY

- TURBINE
- TEMPORARY CONSTRUCTION COMPOUND
- CONTROL BUILDING & SUBSTATION
- ACCESS TRACK
- EXISTING WATERCOURSE CROSSING
- NEW WATERCOURSE CROSSING
- LEVEL CROSSING
- TEMPORARY HARD STANDING
- PERMANENT HARD STANDING
- PERMANENT MET MAST
- TEMPORARY MET MAST

LAYOUT DWG	01531D0001-08	T-LAYOUT NO.	PENGden021

DRAWING NUMBER **01531D1302-05**

SCALE - 1:7,500 @ A3

NON TECHNICAL SUMMARY 2005

THIS DRAWING IS THE PROPERTY OF RENEWABLE ENERGY SYSTEMS LTD. AND NO REPRODUCTION MAY BE MADE IN WHOLE OR IN PART WITHOUT PERMISSION